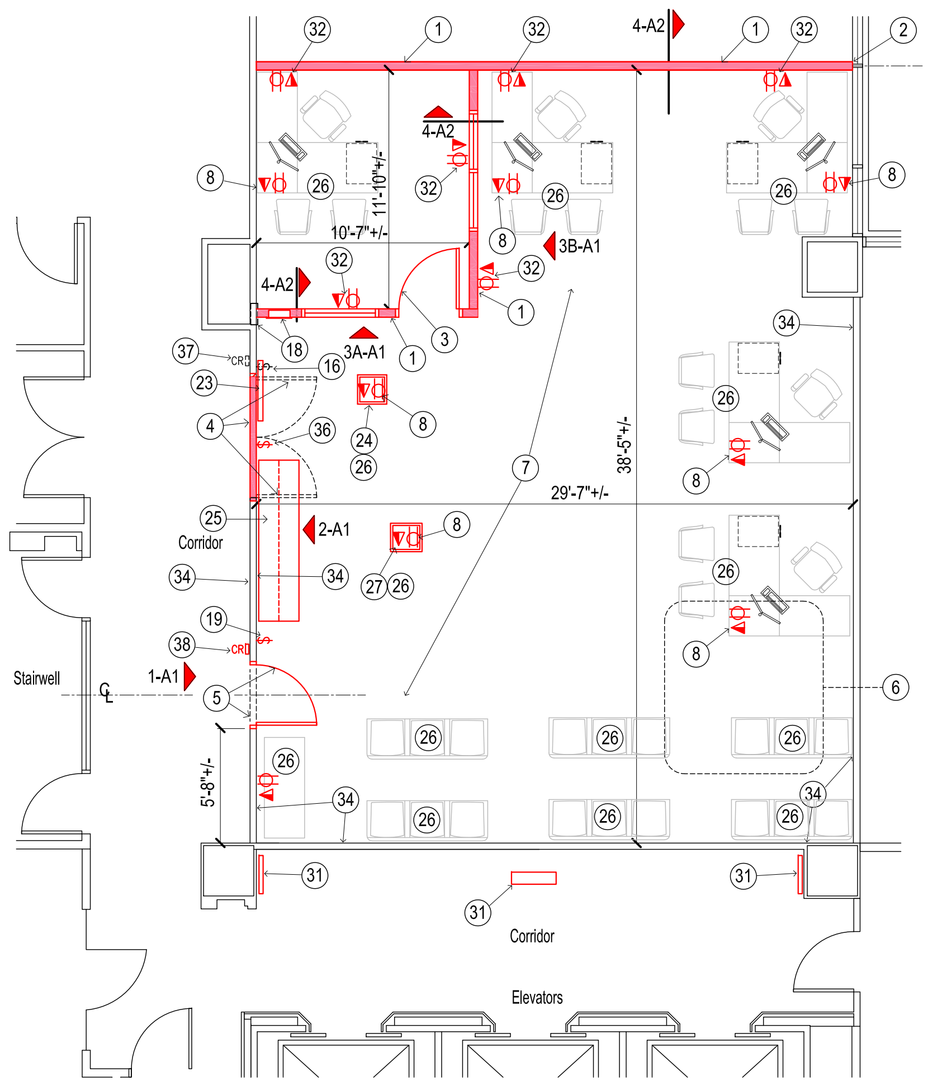

PASSPORTS FLOOR PLAN
Plaza Building 3rd Floor
Scale; 3/16"=1'-0"

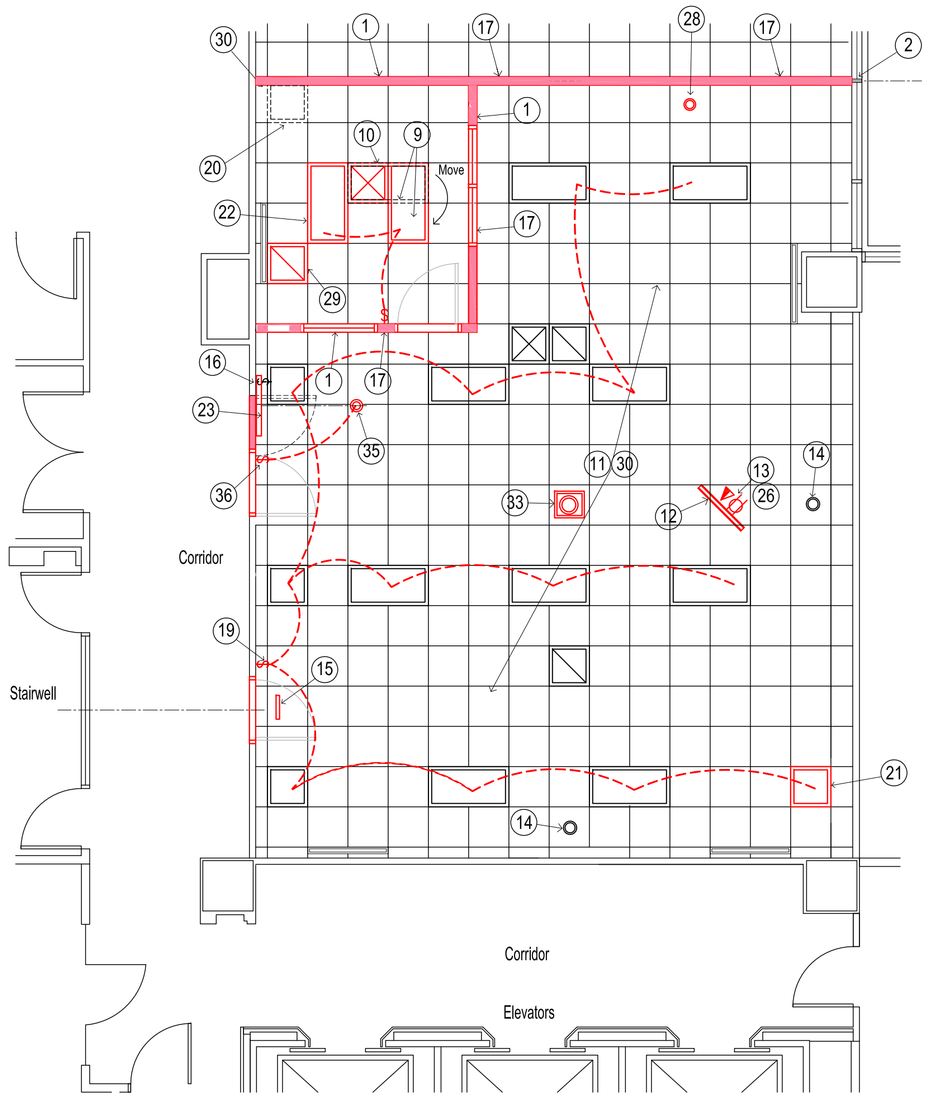

PASSPORTS REFLECTED CEILING PLAN
Plaza Building 3rd Floor
Scale; 3/16"=1'-0"

KEYED NOTES

1. PROVIDE GYP. BD. NEW WALL; 3 5/8" METAL STUDS @ 16" O.C. MAX. W/ 5/8" GYP. BD. ON EACH SIDE TO 1'-0" (12") ABOVE EXISTING LAY-IN. CEILING. LINE-UP NEW WALL WITH EDGE OF EXISTING ACOUSTIC TILE AND GRID; See 3-A1. (Tape, bed, sand, texture and paint new wall to match existing wall finishes. Provide kicker studs as required at top of stud wall anchored to bottom of structure above.)
2. START NEW GYP. BD. WALL AT CENTER OF EXISTING WINDOW MULLION AND/OR EDGE OF CEILING GRID.
3. PROVIDE NEW 3'-0" x 7'-0" WOOD DOOR W/ PLASTIC LAMINATE SURFACES AND H.M. FRAME AND LOCKSET. MATCH EXISTING. See 2-A2.
4. REMOVE EXISTING DOUBLE DOOR & FRAME AND PATCH/REPAIR WALL TO MATCH EXISTING.
5. CUT OPENING IN EXISTING WALL AS REQUIRED FOR NEW 3'-0" x 9'-0" GLASS DOOR, FRAME AND LOCKSET. MATCH EXISTING GLASS DOORS DOORS AT CREDIT UNION. See 1-A2. PATCH AND REPAIR WALL. CENTER DOOR W/ CENTER OF STAIRWELL AS SHOWN.
6. REMOVE EXISTING FLOOR RECESSED DATA/PHONE/POWER OUTLETS AS REQ'D FROM THIS AREA. PROVIDE FLOOR SUPPORT AND CARPET TILE.
7. EXISTING CARPET TO REMAIN, SHAMPOO ENTIRE CARPET INSIDE PASSPORTS AREA..
8. INSTALL RELOCATED/SALVAGED RECESSED FLOOR DATA/PHONE POWER OUTLETS. SALVAGE FROM AREAS IN THIS ROOM. See Keyed Note #6.
9. REMOVE AND RELOCATE EXISTING 2'-0" x 4'-0" RECESSED LIGHT FIXTURE AS SHOWN.
10. PROVIDE NEW 2'-0" x 2'-0" RETURN AIR REGISTER.
11. EXISTING 2'-0" x 2'-0" ACOUSTIC LAY-IN CEILING. GRID LIGHT FIXTURES, HVAC TO REMAIN IN PLACE, UNLESS NOTED OTHERWISE.
12. INSTALL OWNER PROVIDED NEMO-Q MONITOR. SUPPORT/BRACE AS REQUIRED.
13. PROVIDE CEILING MOUNTED DATA/PHONE AND POWER OUTLETS FOR NEMO-Q MONITOR.
14. REUSE EXISTING SECURITY CAMERA. RELOCATE IF REQUESTED BY OWNER.
15. PROVIDE NEW CEILING MOUNTED "EXIT" SIGN.
16. REMOVE AND RELOCATE EXISTING LIGHT SWITCH. See Keyed Note #19.
17. CUT/SPLICE AND REPAIR EXISTING ACOUSTIC LAY-IN CEILING AND GRID AS REQUIRED FOR CONSTRUCTION OF NEW WALL.
18. REMOVE AND RELOCATE EXISTING RECESSED FIRE EXTINGUISHER CABINET AND SIGN.
19. RELOCATED LIGHT SWITCH, WIRE AS SHOWN. See Keyed Note #16.
20. REMOVE AND RELOCATE EXISTING 2'-0" x 2'-0" RECESSED LIGHT FIXTURE. See Keyed Note #21.
21. RELOCATED 2'-0" x 2'-0" RECESSED LIGHT FIXTURE. WIRE AS SHOWN. See Keyed Note #20.
22. PROVIDE NEW 2'-0" x 4'-0" RECESSED LIGHT FIXTURE. MATCH EXISTING.
23. PROVIDE 3'-0" WIDE x 4'-0" HIGH MASONITE/PLYWOOD PHOTO SCREEN PAINTED WHITE.
24. INSTALL OWNER PROVIDED CAMERA STAND.
25. PROVIDE BASE AND WALL LOCKABLE CABINETS WITH PLASTIC LAMINATE SURFACES. See Elevation 2-A2.
26. OWNER PROVIDED FURNITURE.
27. INSTALL OWNER PROVIDED NEMO-Q KIOSK.
28. POSSIBLE LOCATION FOR RELOCATED SECURITY CAMERA; See Keyed Note #14. CONNECT TO EXISTING SECURITY SYSTEM.
29. PROVIDE NEW 2'-0" x 2'-0" RETURN AIR REGISTER.
30. REPLACE/REPAIR DAMAGED ACOUSTIC CEILING TILES. (Note: Typical throughout ceiling in Passports area)
31. PROVIDE NEW AND/OR REVISE EXISTING WAYFINDING TO INCLUDE PASSPORTS OFFICE ON 3rd FLOOR. REVISE THROUGHOUT BUILDING.
32. PROVIDE WALL MOUNTED DATA/PHONE AND POWER OUTLETS.
33. PROVIDE NEW CEILING MOUNTED HORN STROBE.
34. PATCH/REPAIR AND PAINT ALL EXISTING WALL IN NEW PASSPORTS AREA.
35. PROVIDE CEILING MOUNTED PHOTOGRAPHY LIGHT FOR PASSPORT PHOTOS CENTERED ON PHOTO SCREEN. See Keyed Note #23.
36. PROVIDE NEW LIGHT SWITCH FOR NEW CEILING MOUNTED PHOTOGRAPHY LIGHT FOR PASSPORT PHOTOS.
37. REMOVE AND RELOCATE EXISTING CARD READER TO NEW LOCATION ADJACENT TO NEW DOOR See Keyed Note #38.
38. RELOCATED CARD READER. WIRE TO EXISTING SYSTEM.

LEGEND

- EXISTING CONSTRUCTION OR PARTITION TO REMAIN
- EXISTING CONSTRUCTION OR PARTITION TO BE REMOVED
- NEW WALL; 3 5/8" METAL STUDS AT 16" O.C. WITH 5/8" GYPSUM BOARD EACH SIDE TO 12" ABOVE EXISTING AND/OR NEW CEILING (Provide mtl. kicker studs @ 4'-0" anchored to bottom of structure above)
- 2'x4' FLUORESCENT LIGHT FIXTURE: NEW OR EXISTING
- EXISTING 2'x4' FLUORESCENT LIGHT FIXTURE TO RELOCATED OR REMOVED NOTE; One (1) Only, See Keyed Note #9)
- 2'x2' FLUORESCENT LIGHT FIXTURE: NEW OR EXISTING
- EXISTING 2'x2' FLUORESCENT LIGHT FIXTURE TO RELOCATED OR REMOVED NOTE; One (1) Only, See Keyed Notes #20 & #21)
- CEILING MOUNTED HORN STROBE; WIRE TO EXISTING ALARM SYSTEM NOTE; One (1) Only, See Keyed Note #33)
- 2'X2' SUPPLY AIR REGISTER; NEW OR EXISTING
- EXISTING 2'X2' SUPPLY AIR REGISTER TO BE RELOCATED OR REMOVED
- 2'X2' RETURN AIR REGISTER; NEW OR EXISTING
- EXISTING 2'X2' RETURN AIR REGISTER TO RELOCATED
- $ LIGHT SWITCH (Reuse existing as shown, new switches are noted)
- PROVIDE NEW DATA/PHONE OUTLET (FLOOR MOUNTED AND WALL MOUNTED)
- PROVIDE NEW ELECTRICAL OUTLET (FLOOR MOUNTED AND WALL MOUNTED)
- PROVIDE NEW CEILING MOUNTED PASSPORT PHOTO LIGHT NOTE; One (1) Only, See Keyed Note #36 &36)

LOCATION PLAN

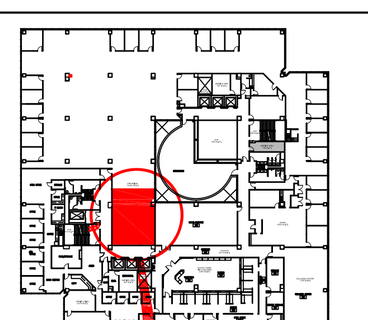

Tarrant County
Plaza Building, 3rd Floor
200 Taylor Street
Fort Worth, Texas 76196

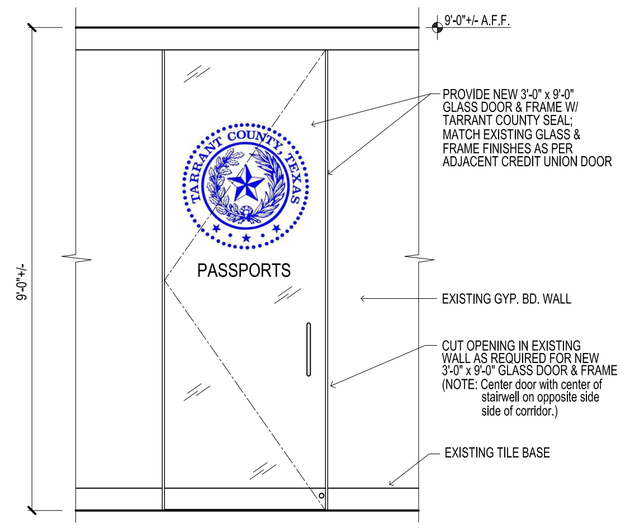

1 GLASS DOOR ELEVATION
SCALE; 3/8"=1'-0"

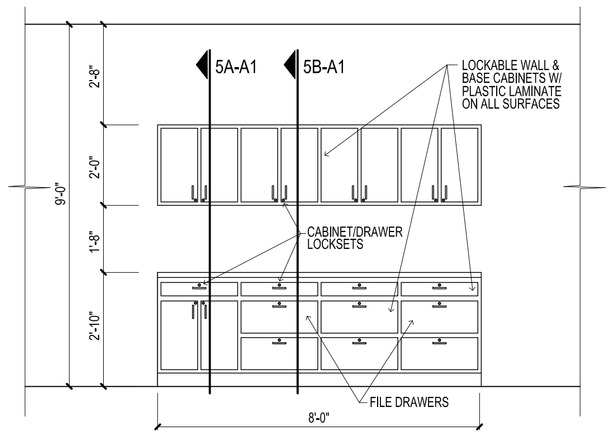

2 CABINET ELEVATION
SCALE; 3/8"=1'-0"

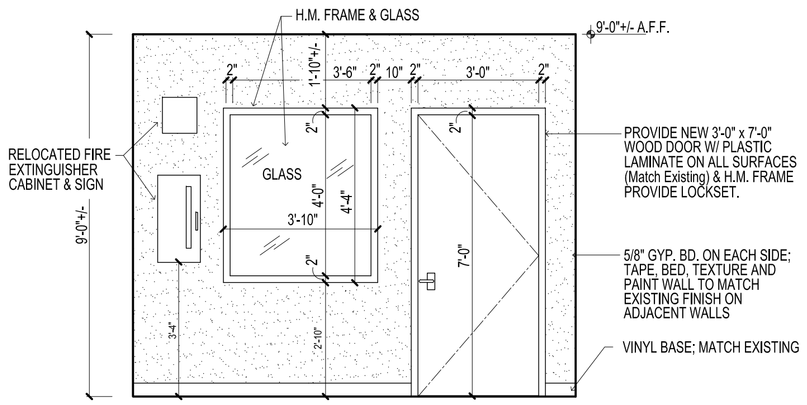

A

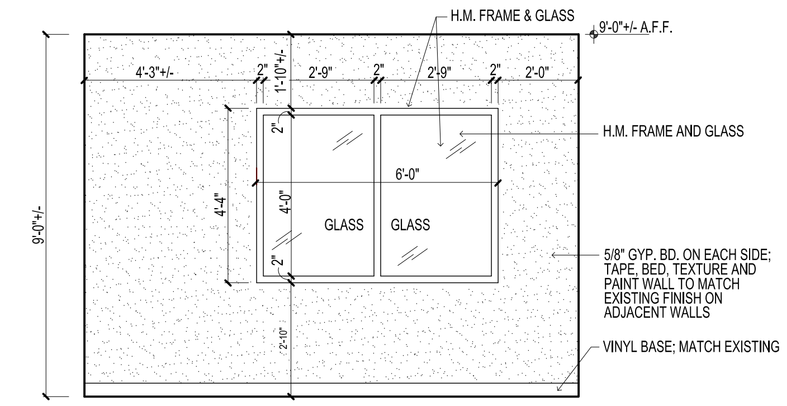

B

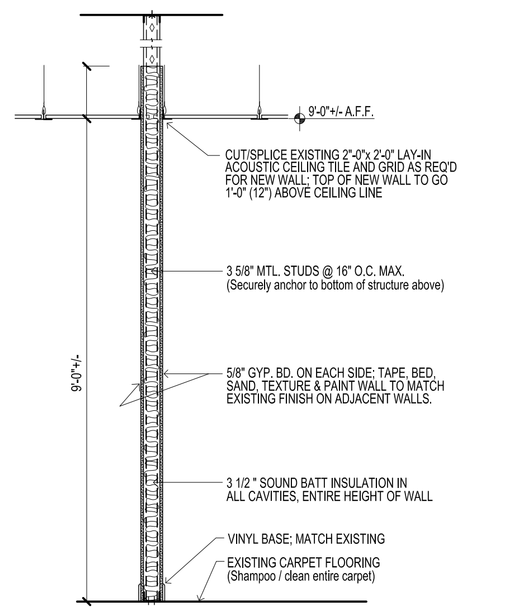

4 WALL SECTION (TYP.)
SCALE; 3/8"=1'-0"

3 DOOR/INTERIOR ELEVATIONS
SCALE; 3/8"=1'-0"

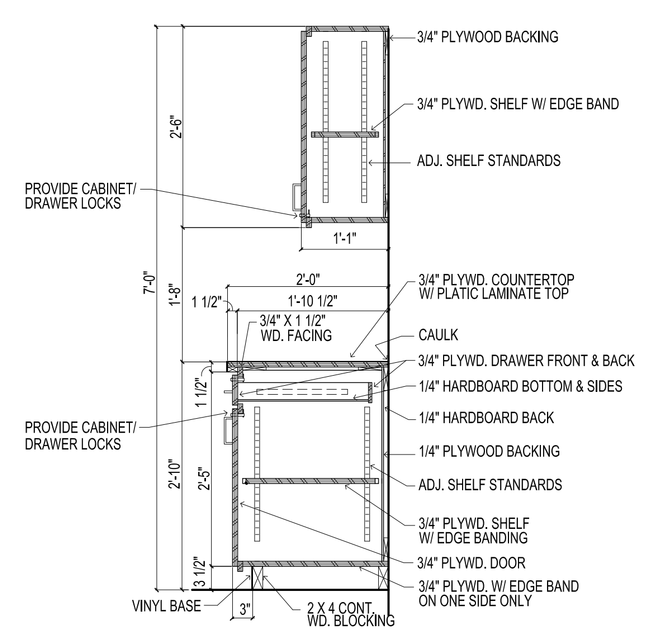

A

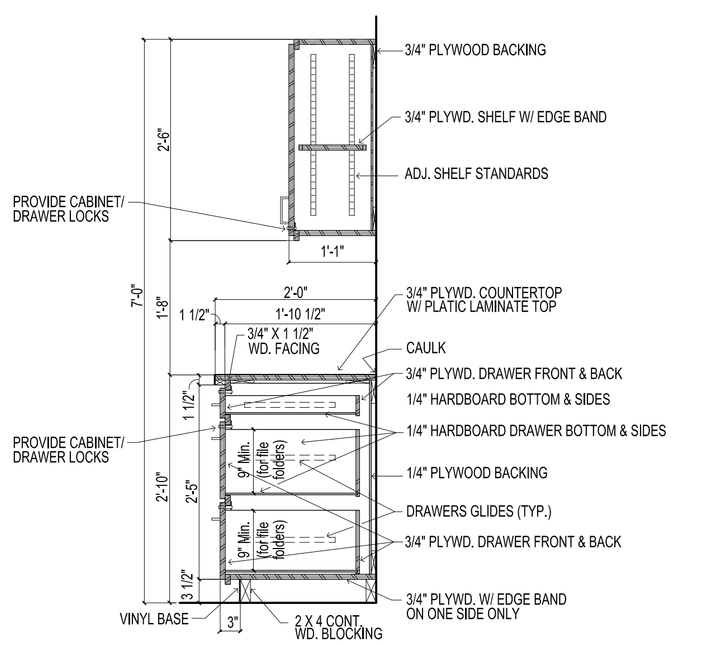

B

5 CABINET SECTIONS
SCALE; 3/4"=1'-0"

Tarrant County - Facilities Management
Construction Services
100 W. Weatherford St., Room 350
Fort Worth, Texas 76196
p: (817) 884-1502

NEW PASSPORTS OFFICE
PLAZA BUILDING
3rd FLOOR

PLANS, KEYED NOTES, LEGEND, ELEVATIONS, SECTIONS

DRAWING NUMBER
Plaza Passports 3rd Floor

DATE: October 17, 2022

DRAWN BY: H.C.

SHEET NO.
A-1
1 OF 1 SHEETS